GENERAL NOTES

1. CONTRACTOR TO SUBMIT DETAILED TRAFFIC CONTROL PLAN FOR APPROVAL PRIOR TO START OF CONSTRUCTION.
2. THE CONTRACTOR SHALL BE RESPONSIBLE FOR CONTROLLING SITE ACCESS BY CONSTRUCTION VEHICLES.
3. PROCUREMENT, INSTALLATION, AND MAINTENANCE OF ALL TEMPORARY CONSTRUCTION AND WAYFINDING SIGNAGE SHALL BE THE RESPONSIBILITY OF THE CONTRACTOR.

LEGEND

PLAN DESIGNATION	MESSAGE
● HIWL	HIGH INTENSITY WARNING LIGHT
VMB	VARIABLE MESSAGE BOARD (ARROW DENOTES DIRECTION VIEWED)
	CTDOT TYPE III BARRICADES WITH HIWL
—x—x—x—	PLASTIC SNOW FENCE
	CONSTRUCTION SIGN SINGLE POST
	CONSTRUCTION SIGN DOUBLE POST
	TEMPORARY PRECAST CONCRETE BARRIER CURB WITH HIWL (24" x 32")
	SAND BARRELS (1,400 LB.)

SIGNAGE PLACEMENT NOTES

1. DO NOT OBSCURE LANE USE SIGNS OR SIDEWALK.
2. LOCATE SIGN AT SOUTHEAST CORNER OF HARPERS FERRY ROAD, BEHIND SIDEWALK/AGAINST CHAIN LINK FENCE.
3. ~~PLACE SIGN PARALLEL TO HEADWALL - TO VIEW FROM ALL APPROACHES.~~ (OMIT)
4. SIGN TO BE PLACED ON SOUTH SIDE OF ROAD, WEST OF CEMETERY ENTRANCE.
5. PLACE SIGN IN FRONT OF STONE WALL.
6. SIGNS E AND F TO BE MOUNTED ON SAW HORSES.
7. TEMPORARY PRECAST CONCRETE BARRIER CURBS TO BE PLACED BETWEEN STONE WALLS
8. PLACE SIGN FACING NORTHBOUND APPROACH TO PLANK ROAD

SIGNAGE LEGEND

PLAN DESIGNATION	MESSAGE	SIZE	MUTCD/CONNDOT DESIGNATION
A	HAMILTON PARK ROAD CLOSED PARK AND THEATER TRAFFIC ONLY	60"x30"	80-9708
B	HAMILTON PARK THEATER DETOUR ↑	60"x10" 24"x12" 21"X15"	80-9913 80-9707 51-2625
C	HAMILTON PARK THEATER DETOUR →	60"x10" 48"x18"	80-9913 80-9702
D	HAMILTON PARK THEATER DETOUR ←	60"x10" 48"x18"	80-9913 80-9701
E	ROAD CLOSED HIWL	48"x30"	80-9080
F	STOP HIWL	30"x30"	31-0552
G	ROAD WORK AHEAD HIWL	36"x36"	80-9603
H	DETOUR ↑	24"x12" 21"X15"	80-9707 51-2625
I	NO THROUGH TRAFFIC	60"x30"	80-9928
J	HAMILTON PARK ROAD CLOSED FOLLOW DETOUR	60"x30"	80-9708
K	NO PEDESTRIANS	24"x12"	31-1774

DETOUR NOTES

1. INSTALL POST-MOUNTED SIGNS IN ACCORDANCE WITH STANDARD SHEETS TR. 1208-01 AND TR. 1208-02.
2. ALL SIGN LOCATIONS ON THE PLAN ARE SHOWN APPROXIMATE. EXACT LOCATIONS SHALL BE VERIFIED IN THE FIELD AS DIRECTED BY THE ENGINEER.
3. DETOUR SIGNS SHALL BE COVERED WHEN THE DETOUR IS NOT IN OPERATION.
4. DETOUR SIGNS SHALL BE REMOVED WHEN THE DETOUR IS NO LONGER REQUIRED.
5. EXISTING SIGNS WHICH CONFLICT WITH THE DETOUR SIGNS SHALL BE COVERED OR TEMPORARILY REMOVED AS DIRECTED BY THE ENGINEER.
6. ACCESS AND EGRESS TO DRIVES MUST BE MAINTAINED AT ALL TIMES.
7. CONTRACTOR SHALL NOTIFY THE CITY AND EMERGENCY SERVICES AT LEAST 14 DAYS IN ADVANCE OF ROAD CLOSURE/DETOUR.
8. WHERE NOTED, SIGNS SHALL BE EQUIPPED WITH HIGH-INTENSITY WARNING LIGHTS (HIWL).
9. ALL TYPE III BARRIERS AND TEMPORARY PRECAST CONCRETE BARRIER CURBS SHALL BE EQUIPPED WITH HIGH INTENSITY WARNING LIGHTS.
10. ALL SIGNS ON STATE ROADS TO BE LOCATED WITH CTDOT APPROVAL.
11. ALL SIGNS, BARRICADES AND WARNING LIGHTS TO BE FURNISHED AND INSTALLED PER CTDOT AND MUTCD STANDARDS.

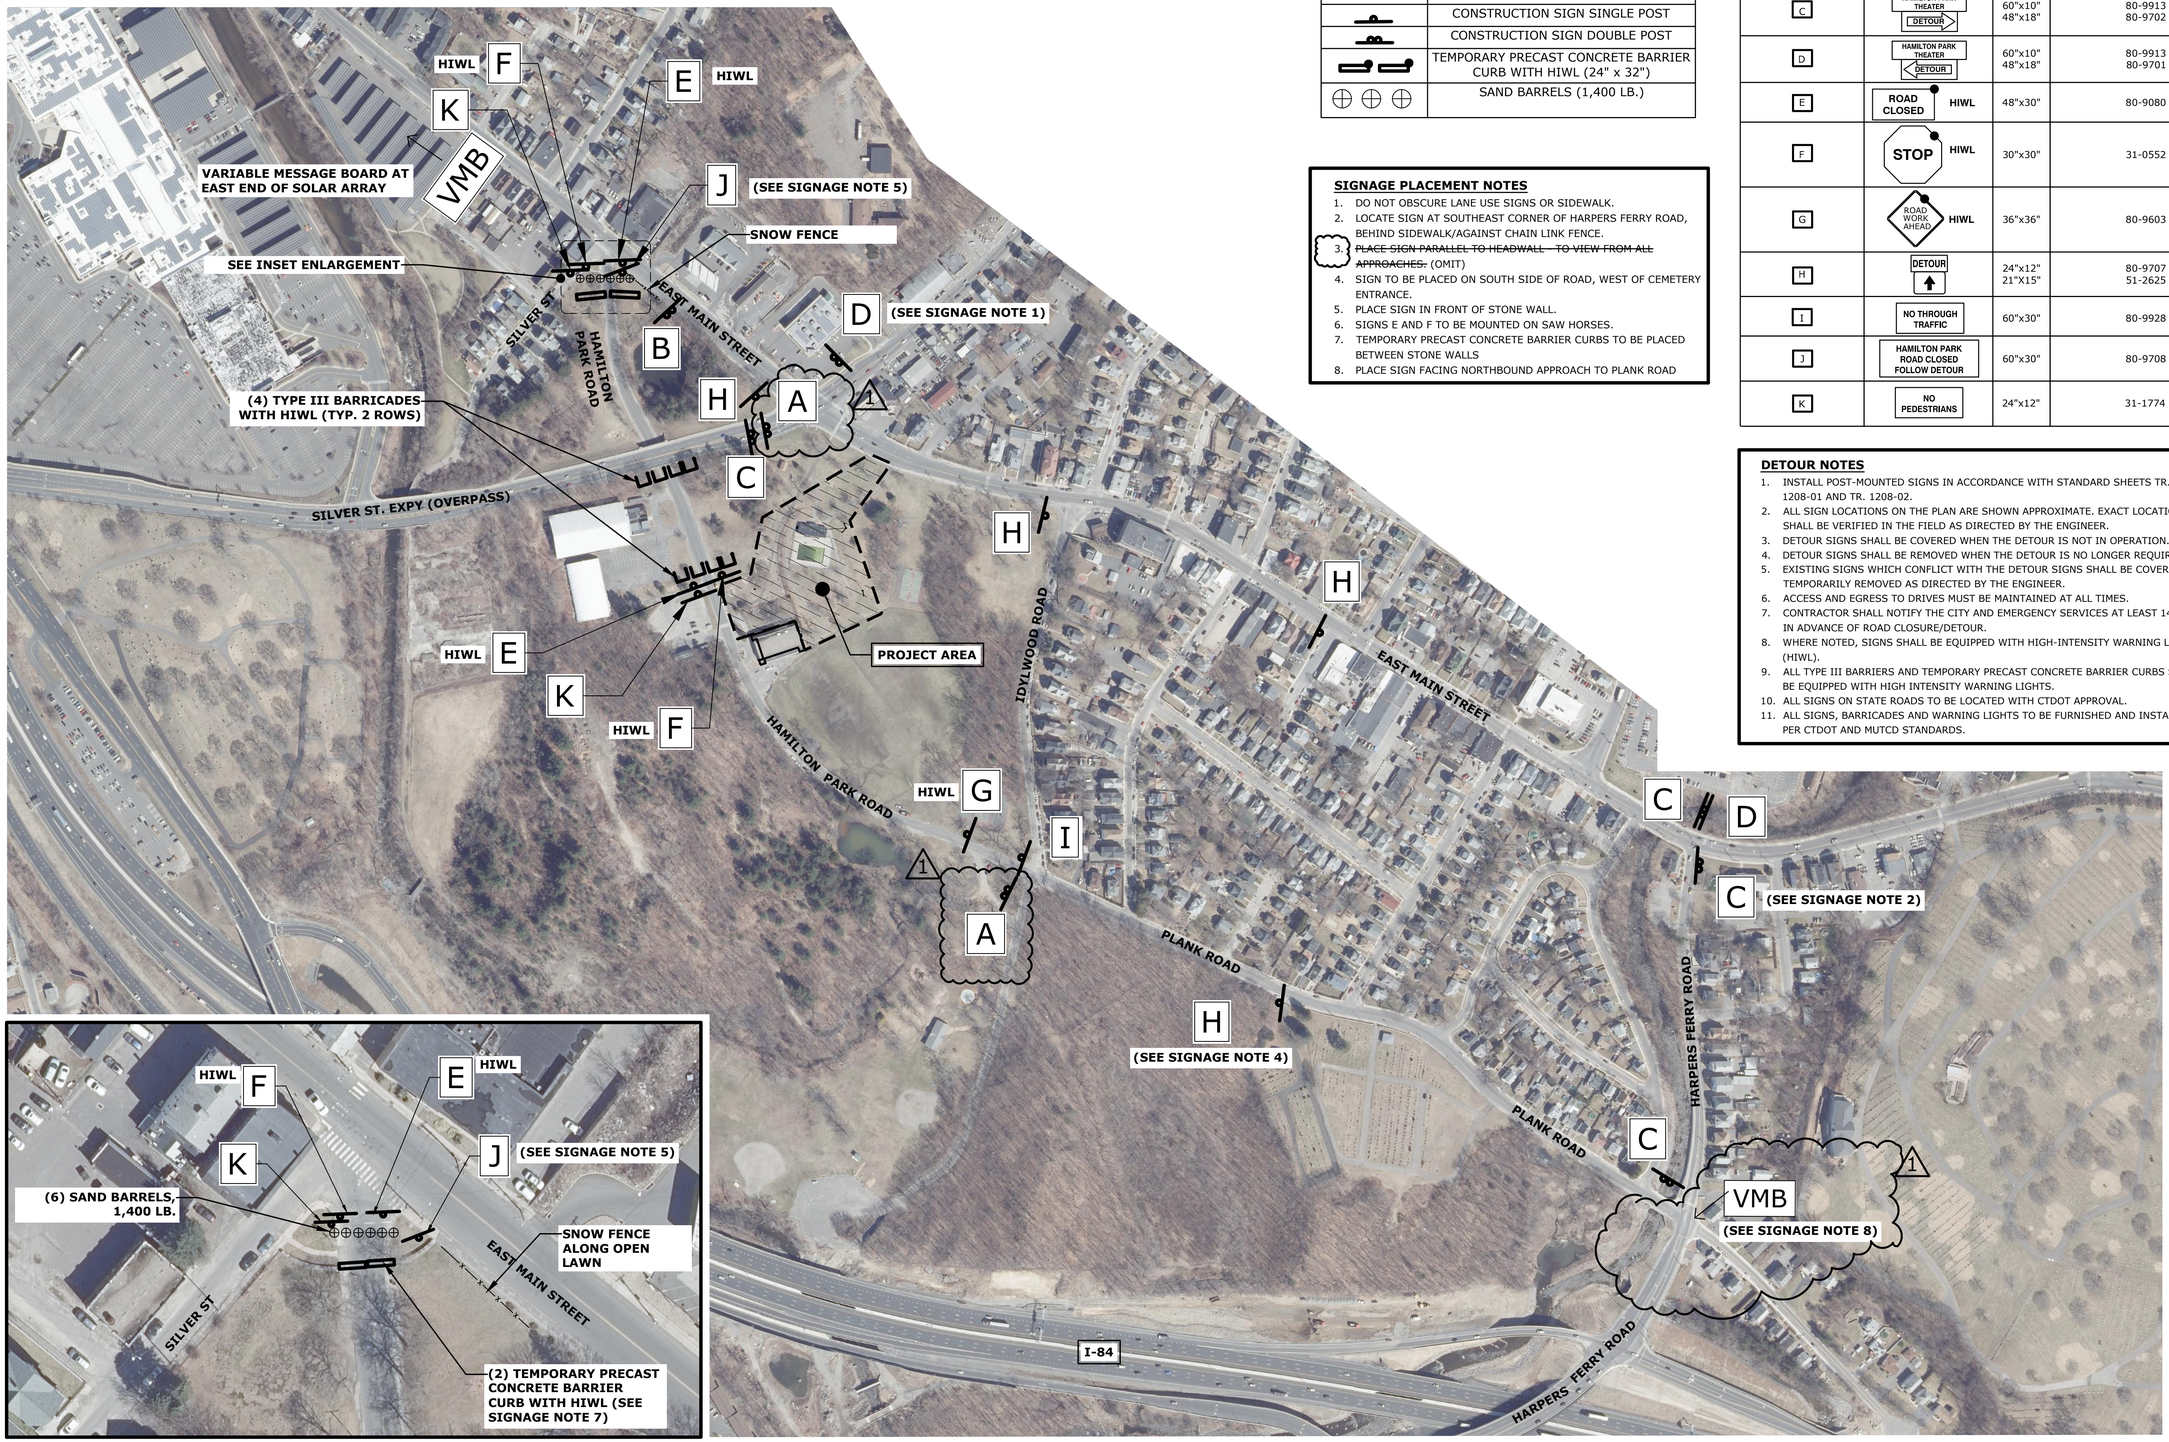

SLR
99 REALTY DRIVE
CHESHIRE, CT 06410
203.271.1773
SLRCONSULTING.COM

DESCRIPTION	DATE	BY
REVISIONS PER SITE MEETING	1/11/24	SRS

TRAFFIC CONTROL AND DETOUR SIGNAGE PLAN

WATERBURY PUBLIC POOLS REPLACEMENT PROJECT
HAMILTON PARK
28 PLANK ROAD
WATERBURY, CONNECTICUT

TC	BD	TC
DESIGNED	DRAWN	CHECKED

SCALE: NO SCALE

DATE: APRIL 5, 2023

PROJECT NO.: 11014.00096

SHEET NAME: SP-100

Copyright SLR International Corporation - 2022